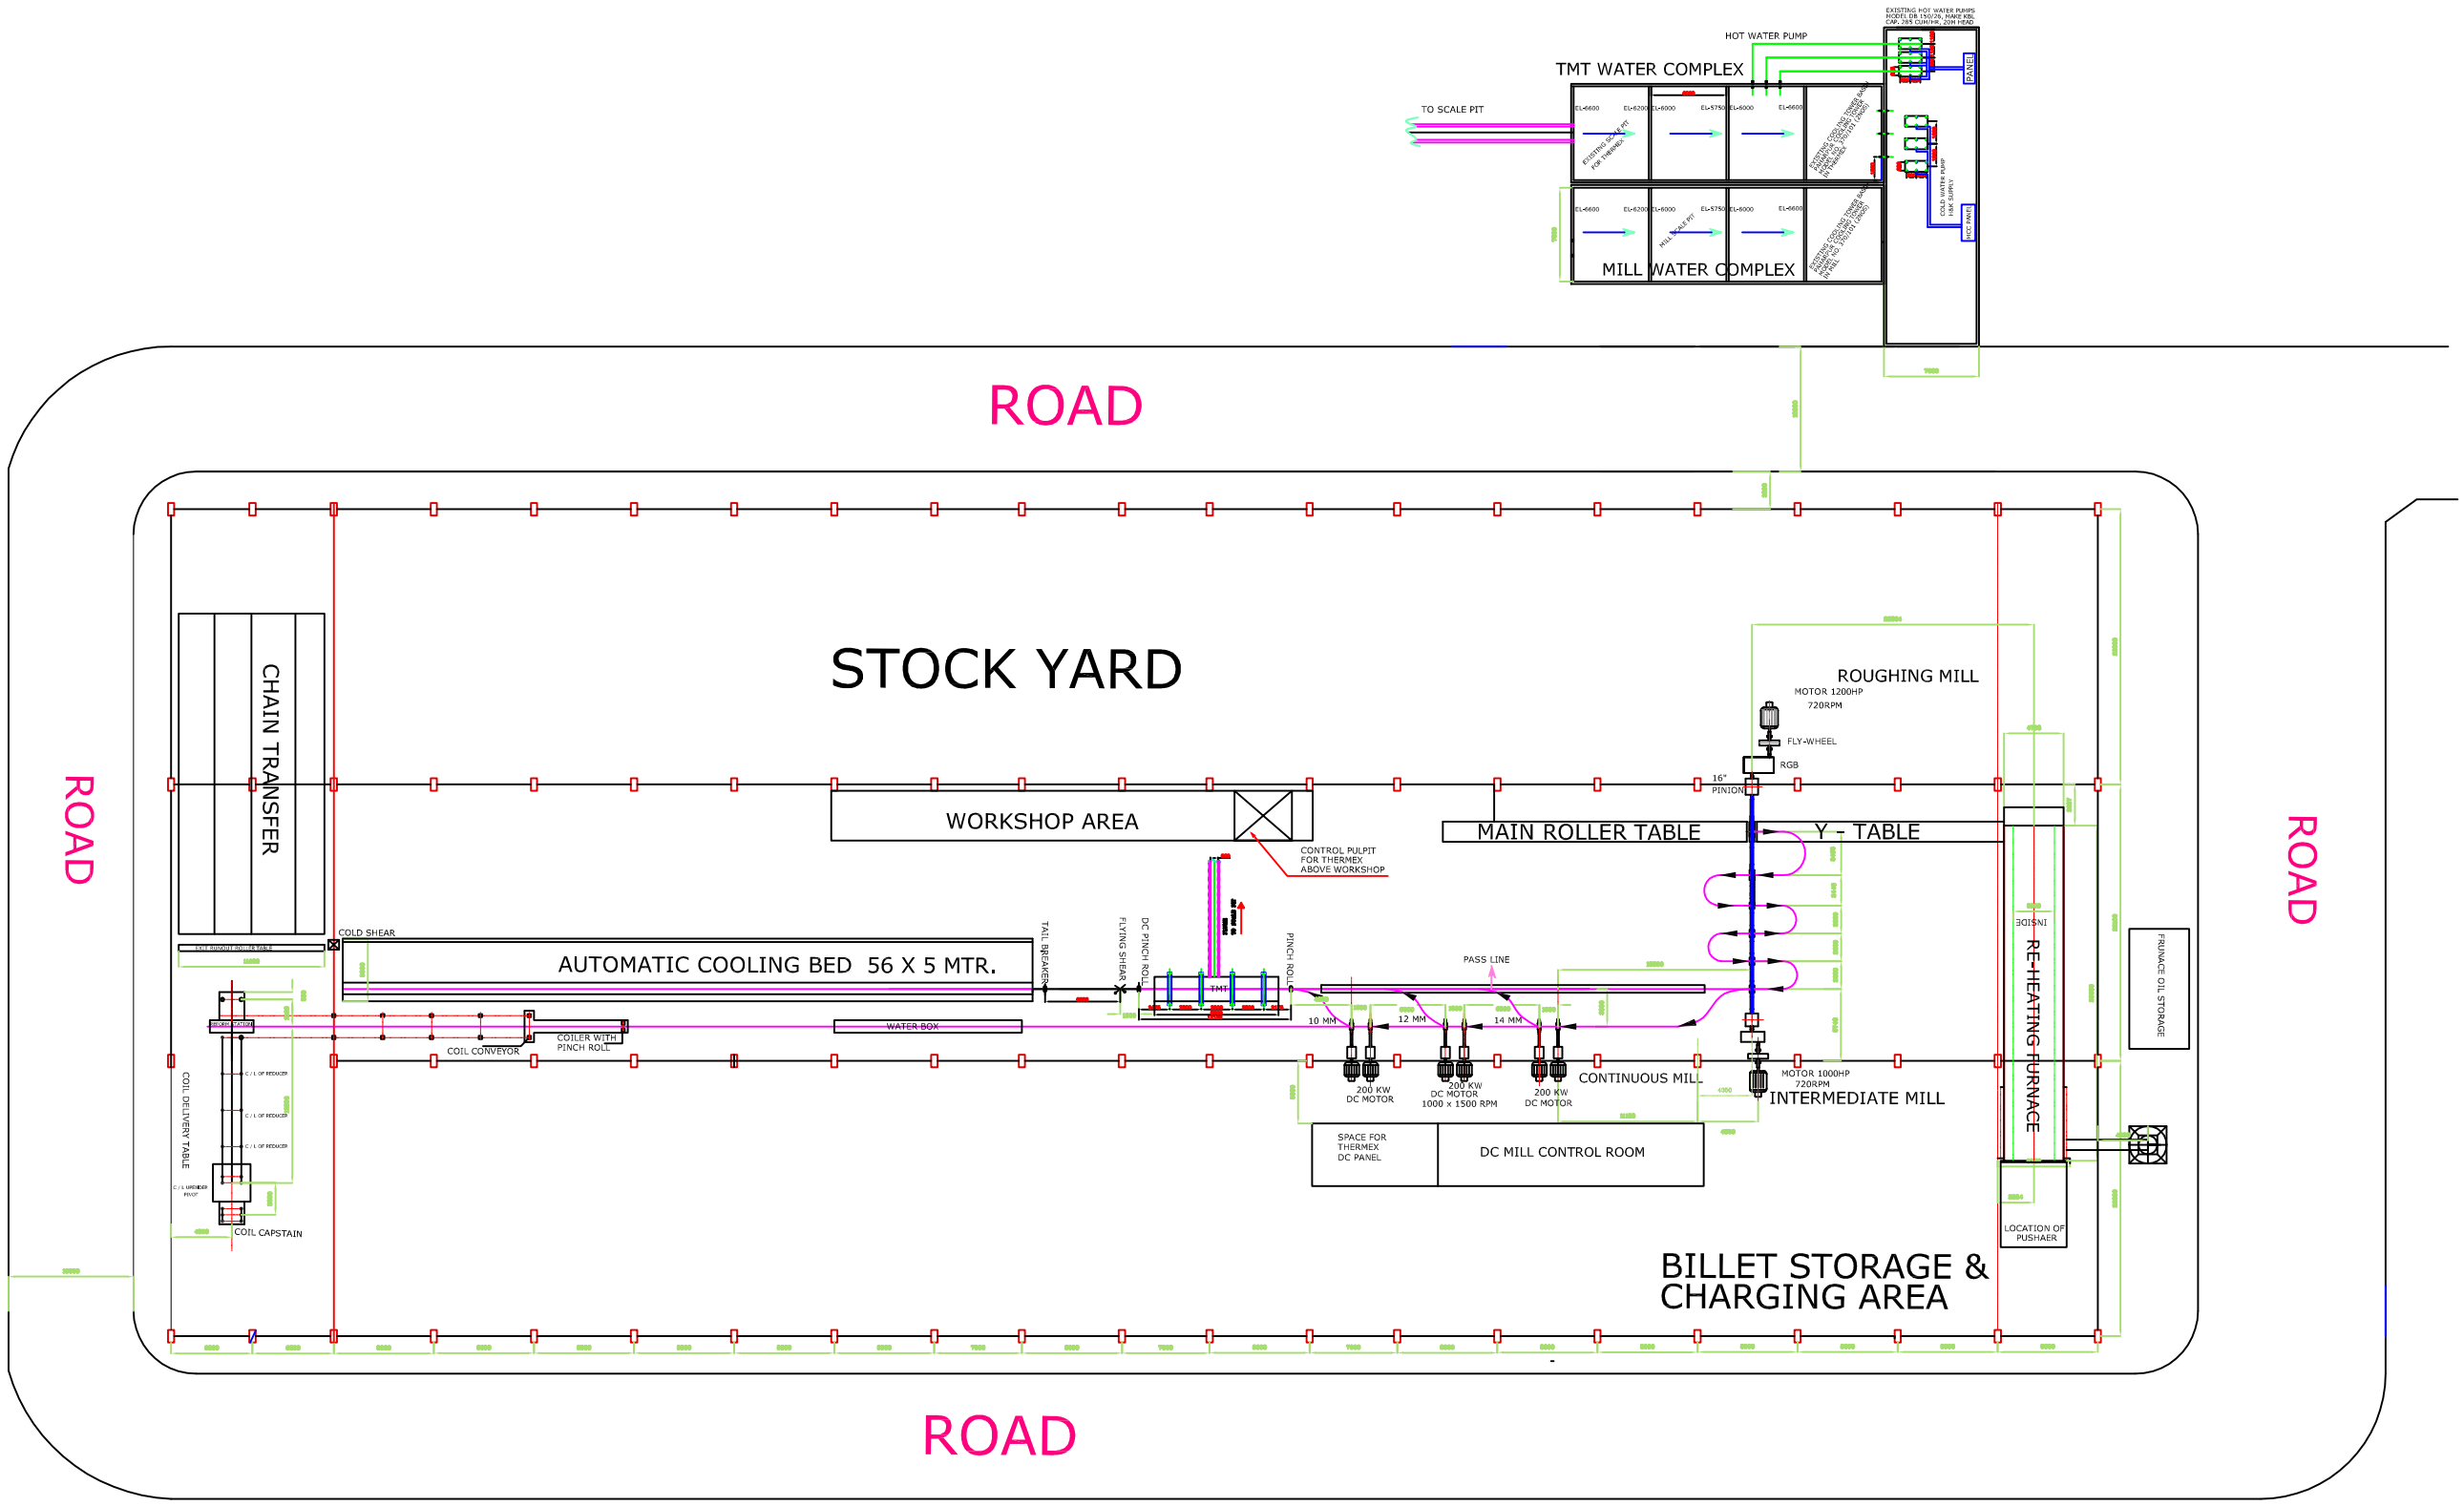

FILE NAME :-VJA/C/2012/01

J.R. MANVE (BABAN)
A-1,501,USHA COMPLEX
NEAR USHA NAGAR
BHANDUP-(W)
MUMBAI-400078
FAX-91-22-25663626
MOBILE : 9820614071
Email:-info@vjassociates.co.in

CLIENT : **CONFAB STEEL PVT LTD.**

PROJECT : PROPOSED TO BE SET UP IN SRI LANKA

CONSULTANT- J.R.MANVE(BABAN)

REV.	DRN	CHKD	DATE
0	VAIBHAV	BABAN	09/08/12

REVISIONS -0

ALL DIMENSIONS ARE IN mm.

TITLE PLANT-LAYOUT

R - 0

DRN	VAIBAHV	09/08/12	DRAWING NO.	SCALE N.T.S
CHKD	BABAN	09/08/12	VJA/C/2012/01	REF.
APPD	V.J.A.	09/08/12		SH.NO. 1 OF 1

V.J. & ASSOCIATES