VJA05/22-03/R3

M/s.SATISH SUGARS LIMITED. STEEL DIVISION

(Belgaum, Karnataka)

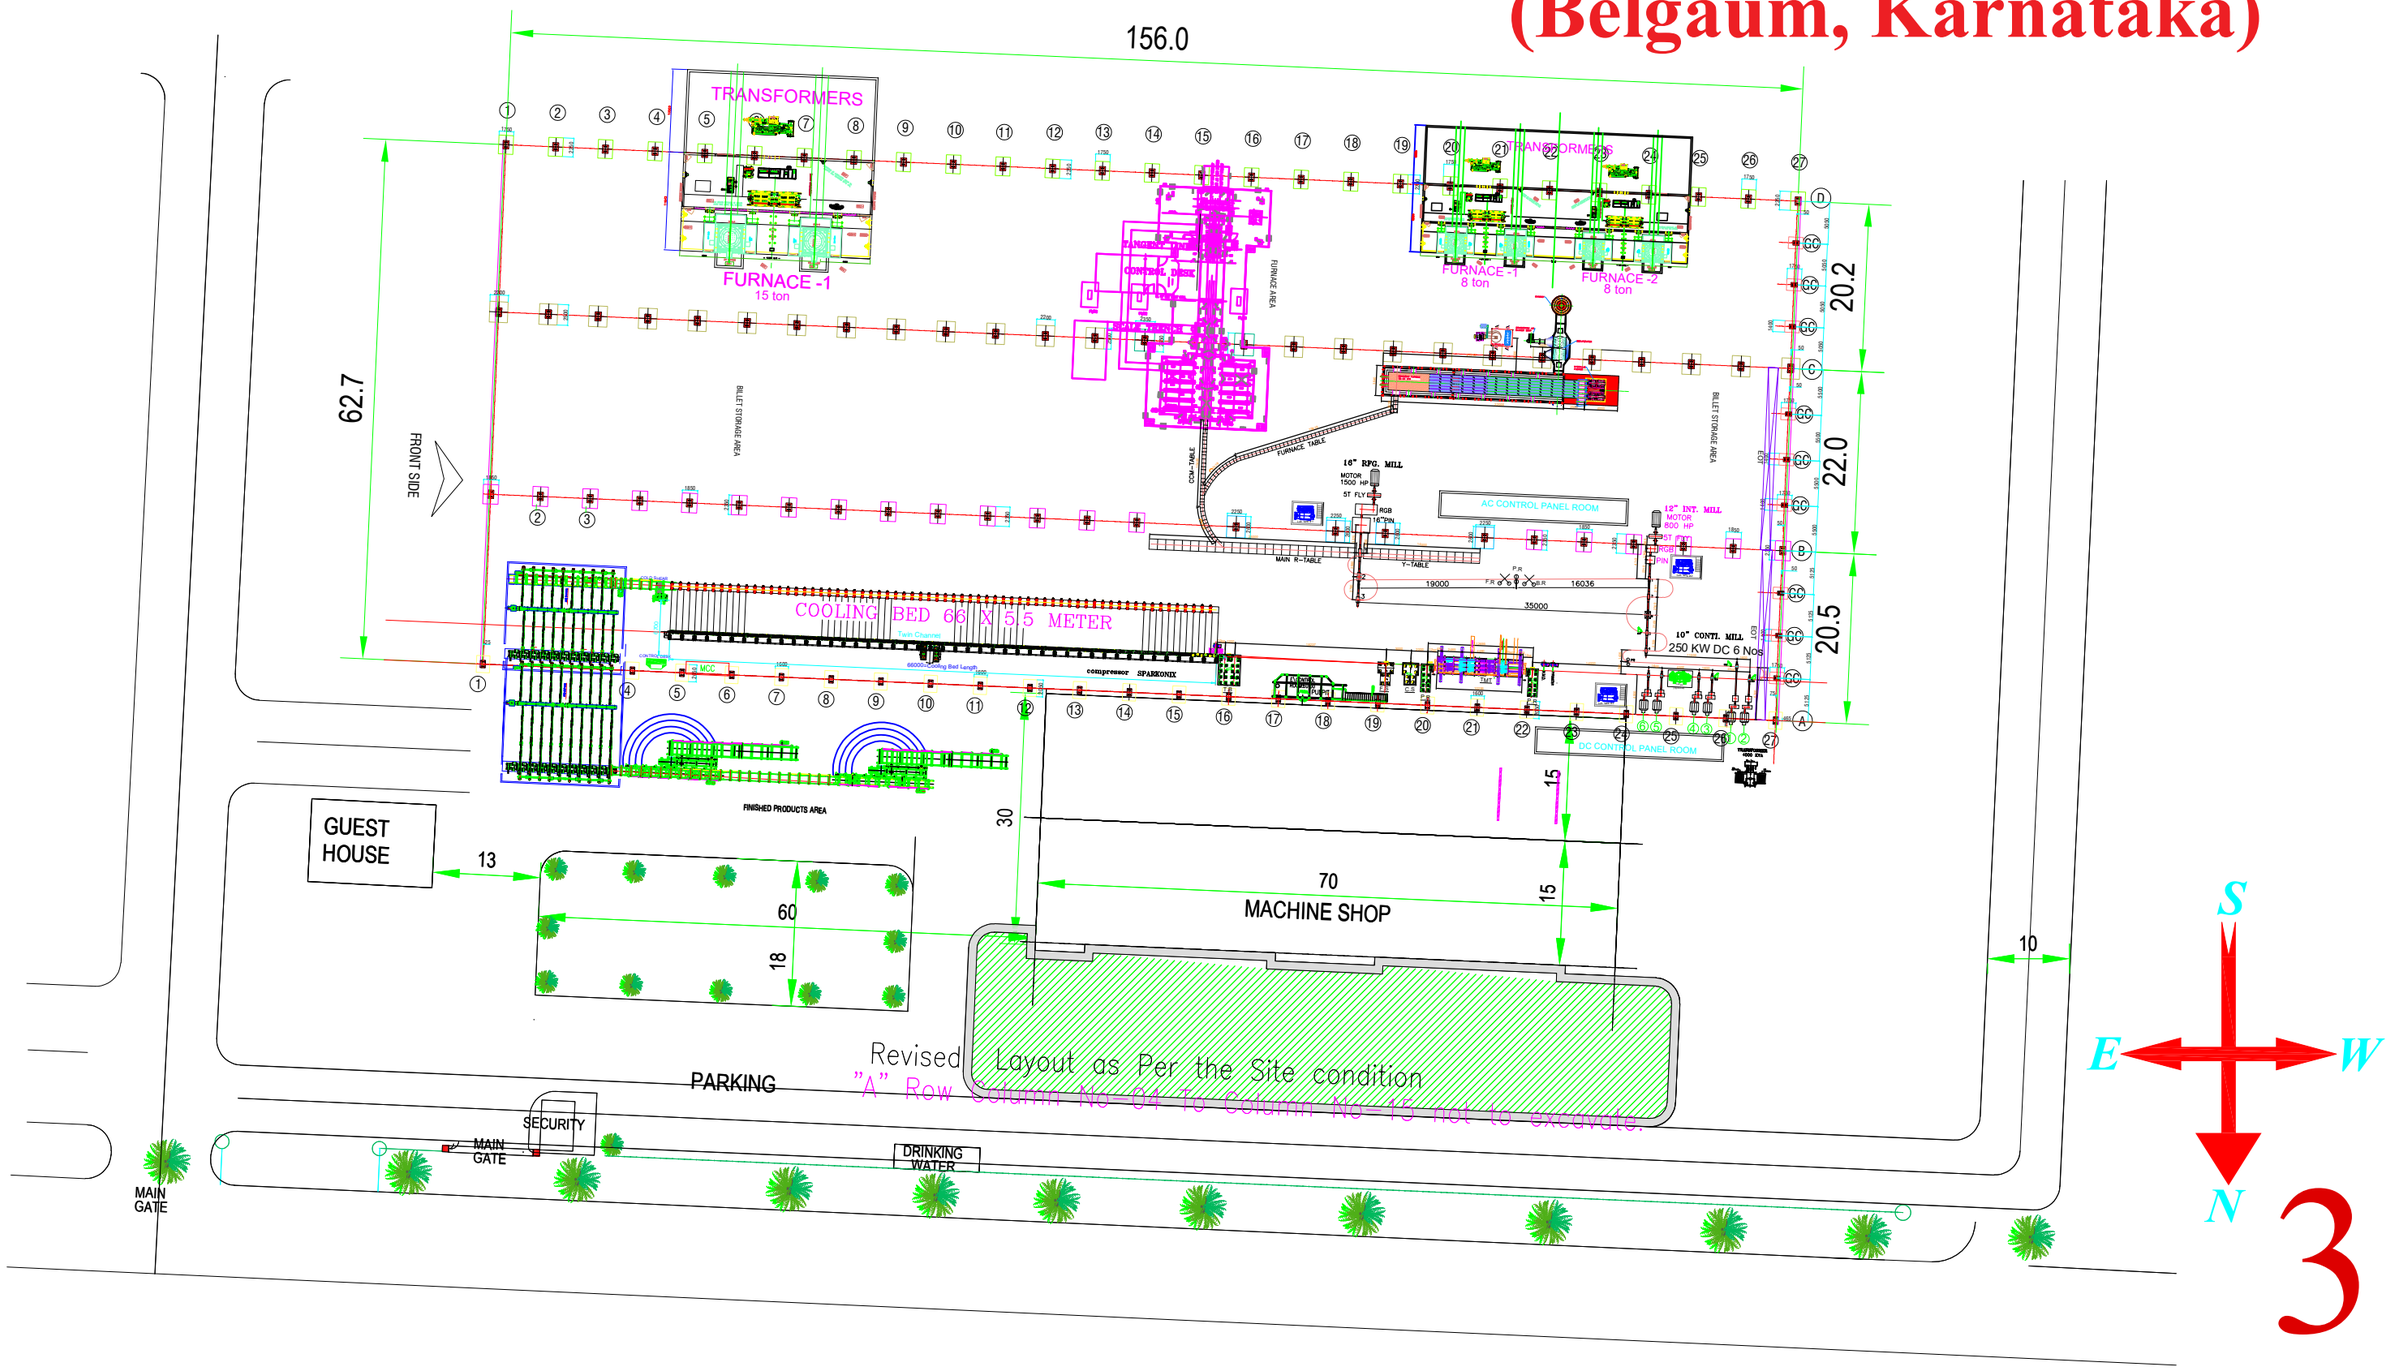

FILE NAME :-VJA/SS/2022/03

J.R. MANVE (BABAN)
B-60,Station Plaza,
Station Road.
Near Railway Station
Bhandup, (West),Mumbai-400078.
Telefax-91-22-25663626
Mob-+91/9820614071/9423958893
Email:- info@vjassociates.co.in
Website:-www.vjassociates.co.in

CLIENT :- **SATISH SUGARS LIMITED. STEEL DIVISION**

PROJECT : PROPOSED TO BE SET UP IN KARNATAKA..

CONSULTANT : J.R.MANVE (BABAN)

REV.	DRN	CHKD	DATE	REVISIONS-03
03	AJAY	BABAN	19/05/22	

TITLE:- PLANT LAYOUT FOR TMT BAR MILL

R - 03

DRN	AJAY	19/05/22	DRAWING NO.	SCALE	N.T.S
CHKD	BABAN	19/05/22	VJA/SS/2022/03	REF.	
APPD	V.J.A.	19/05/22		SH.NO.	1 OF 03

THIS PROPERTY BELONGS TO V.J.& ASSOCIATES & SHOULD NOT BE LOANED WITHOUT PERMISSION

ALL DIMENSIONS ARE IN mm.

V.J.&ASSOCIATES