BHAGWATI FERRO METAL PVT. LTD.
NASHIK-MALEGAON.

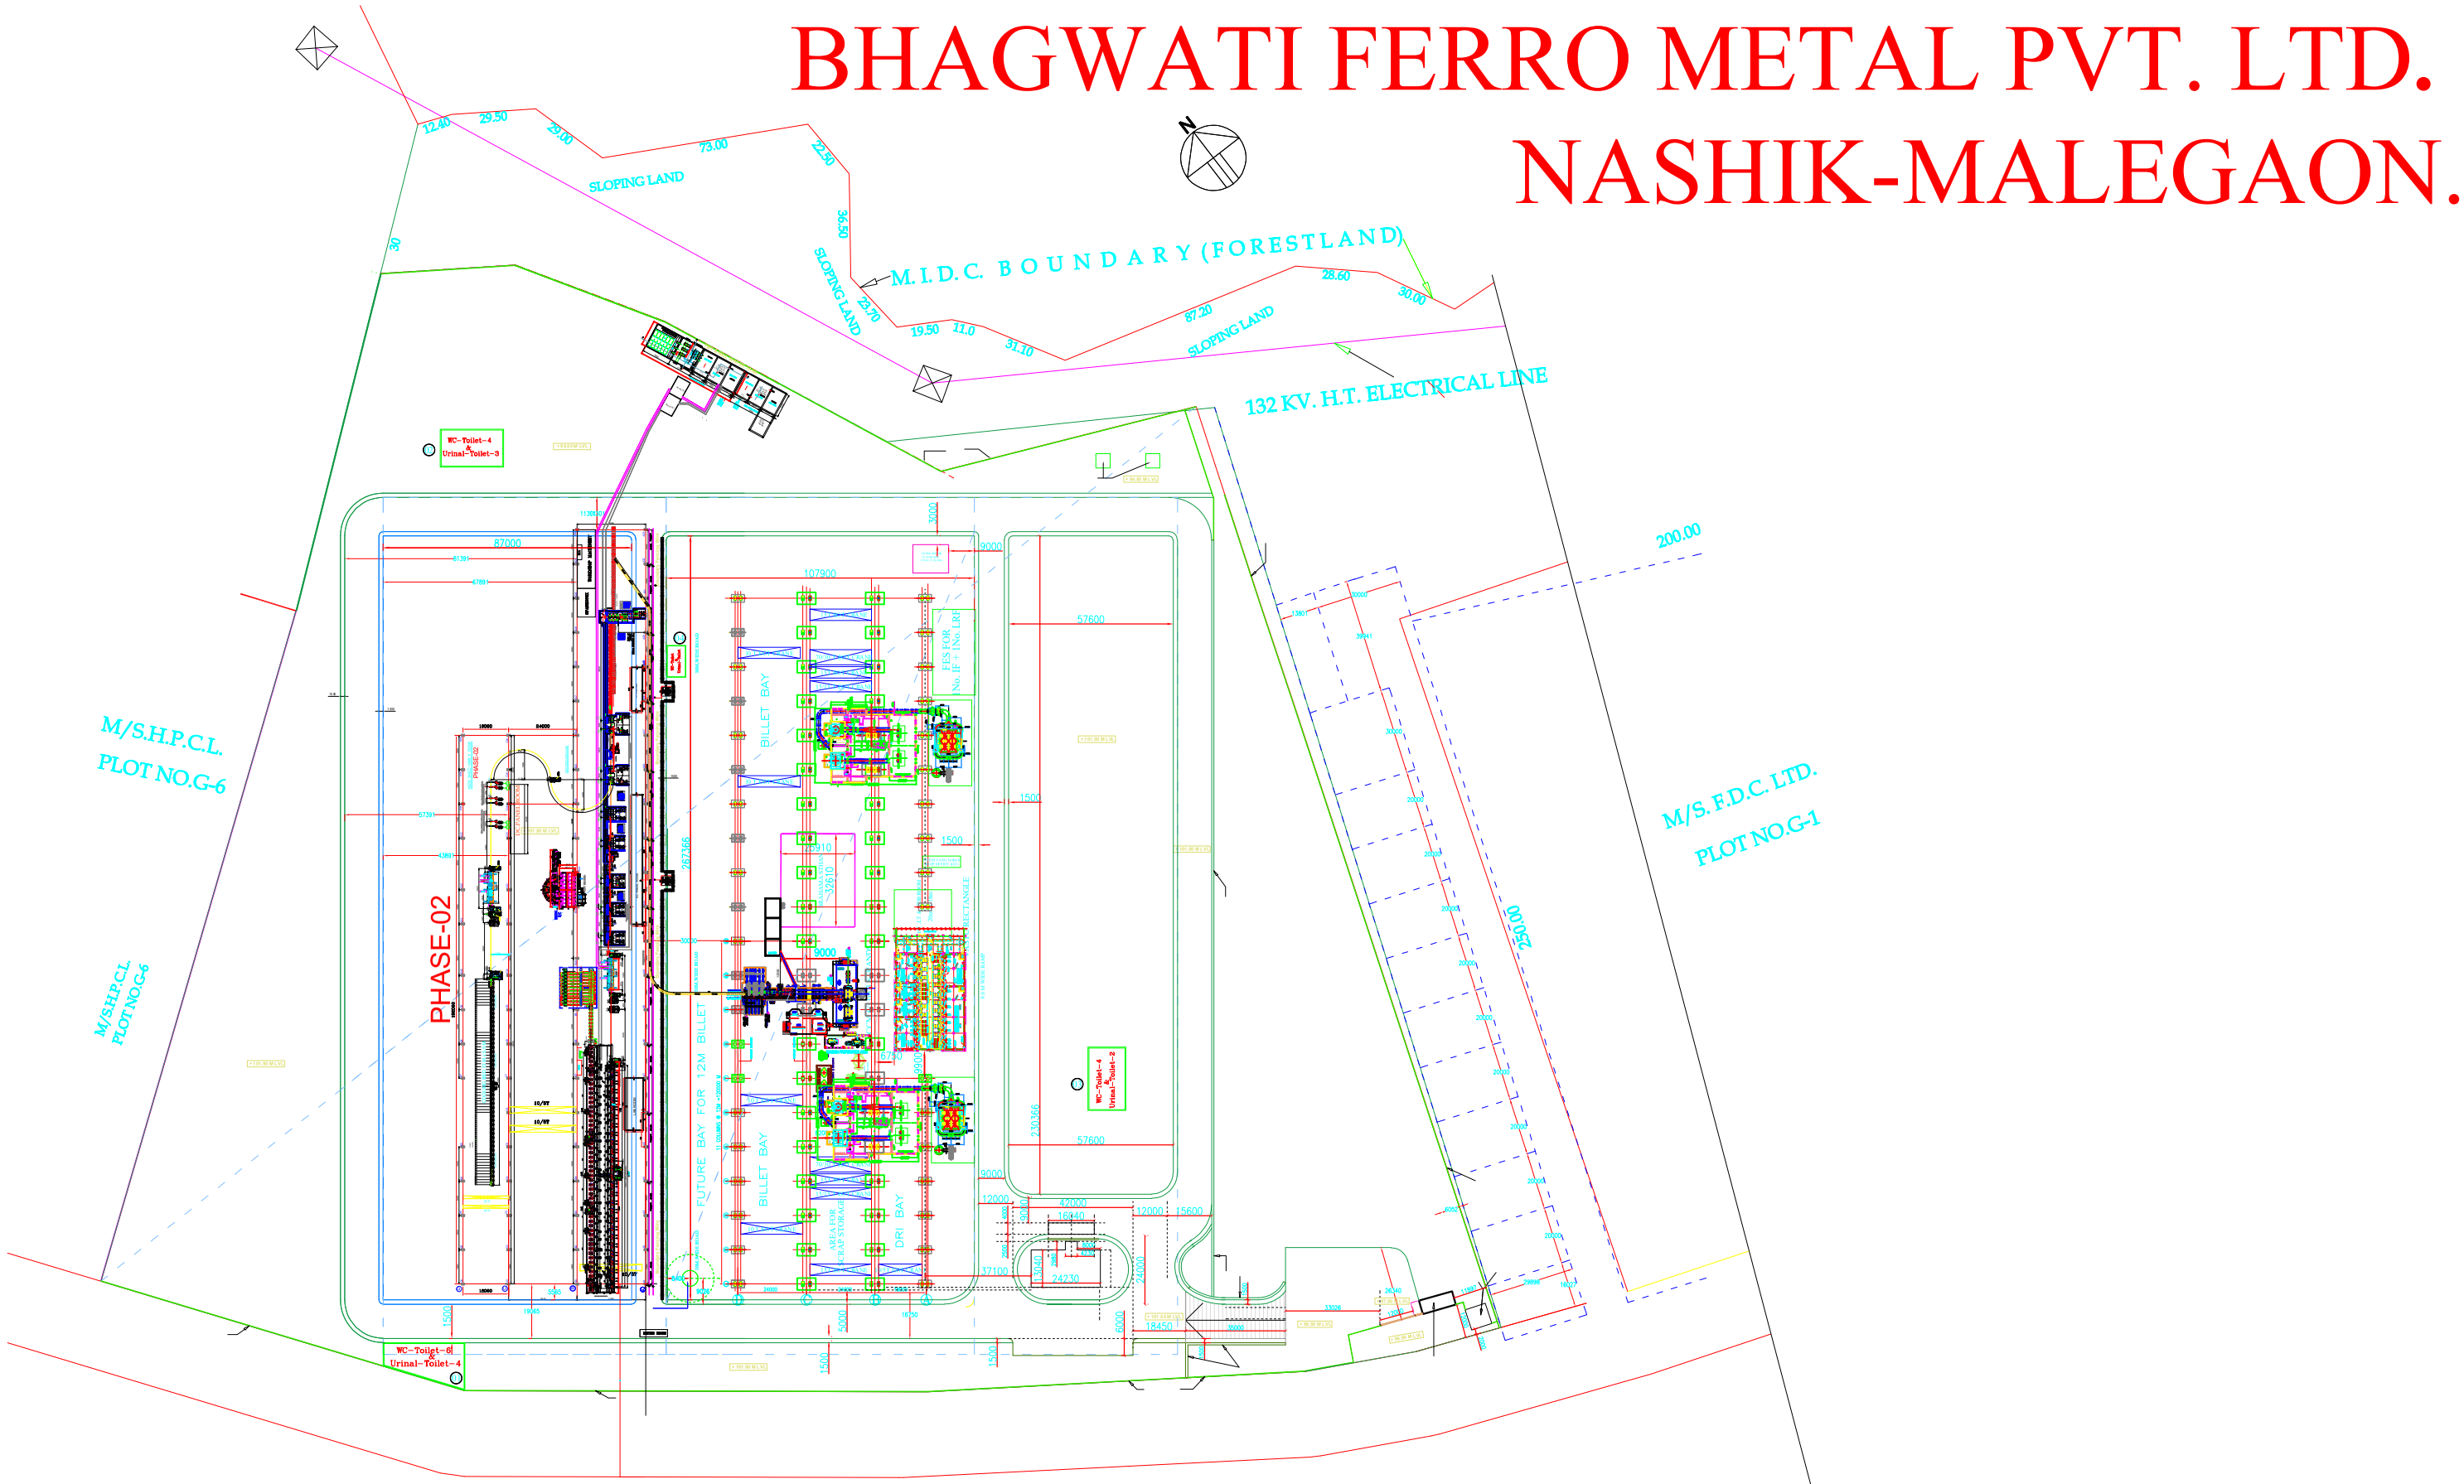

FILE NAME : -VJA/BF/2023/04

J.R. MANVE (BABAN)
B-60,Station Plaza,
Station Road.
Near Railway Station
Bhandup, (West),Mumbai-400078.
Telefax-91-22-25663626
Mob-+91/9820614071/9423958893
Email:- info@vjassociates.co.in
Website:-www.vjassociates.co.in

CLIENT :- BHAGWATI FERRO METAL PVT. LTD.

PROJECT : PROPOSED TO BE SET UP IN NASHIK-MALEGAON.

CONSULTANT : J.R.MANVE (BABAN)

REV.	DRN	CHKD	DATE
00	AJAY	BABAN	27/01/23

REVISIONS-00

TITLE:- Layout for 30 Tons X 2 Induction Furnaces 6 Nos Conti Stand, TMT & 72mtr Cooling Bed with Twin Channels.

R - 00

DRN	AJAY	27/01/23	DRAWING NO.	SCALE	N.T.S
CHKD	BABAN	27/01/23	VJA/BF/2023/04	REF.	
APPD	V.J.A.	27/01/23		SH.NO.	1 OF 04

V.J.&ASSOCIATES

THIS PROPERTY BELONGS TO V.J.& ASSOCIATES & SHOULD NOT BE LOANED WITHOUT PERMISSION

ALL DIMENSIONS ARE IN mm.